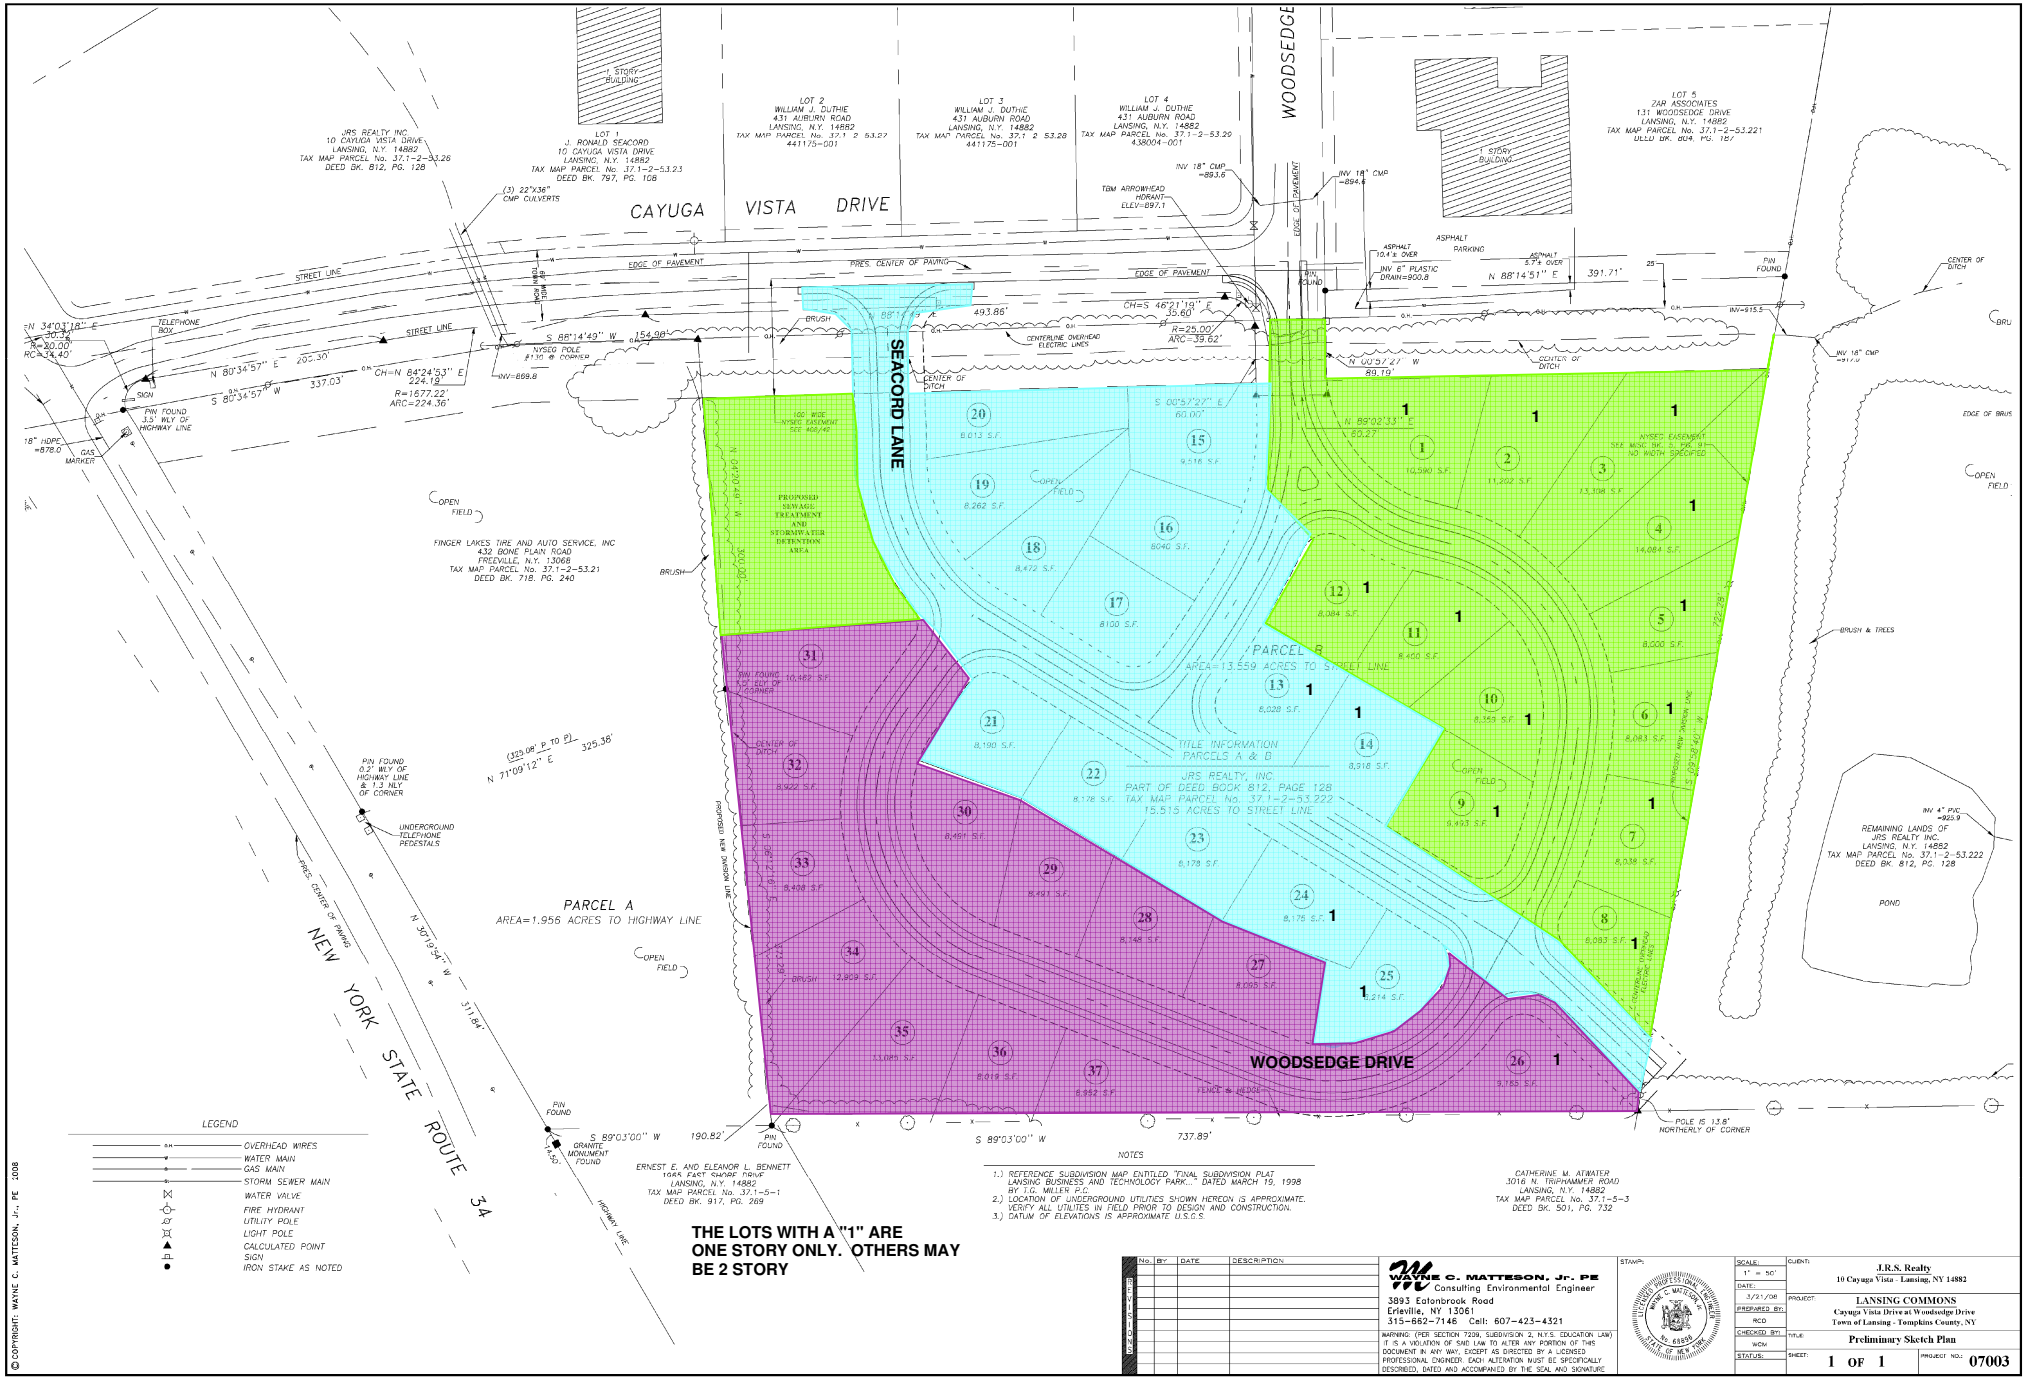

WAYNE C. MATTESON, Jr. PE
PE Consulting Environmental Engineer
3893 Eatonbrook Road
Erieville, NY 13061
315-662-7146 Cell: 607-423-4321

WARNING: (PER SECTION 7209, SUBDIVISION 2, N.Y.S. EDUCATION LAW) IT IS A VIOLATION OF SAID LAW TO ALTER ANY PORTION OF THIS DOCUMENT IN ANY WAY, EXCEPT AS DIRECTED BY A LICENSED PROFESSIONAL ENGINEER. EACH ALTERATION MUST BE SPECIFICALLY DESCRIBED, DATED AND ACCOMPANIED BY THE SEAL AND SIGNATURE

No.	BY	DATE	DESCRIPTION

STAMP: WAYNE C. MATTESON, LICENSED PROFESSIONAL ENGINEER, No. 65899, STATE OF NEW YORK

SCALE:	1" = 50'
DATE:	3/21/08
PREPARED BY:	RCD
CHECKED BY:	WCM
STATUS:	
CLIENT:	J.R.S. Realty 10 Cayuga Vista - Lansing, NY 14882
PROJECT:	LANSING COMMONS Cayuga Vista Drive at Woodsedge Drive Town of Lansing - Tompkins County, NY
TITLE:	Preliminary Sketch Plan
SHEET:	1 OF 1
PROJECT NO.:	07003

ROAD NAMES.pdf (30% of Scale); ROAD NAMES; EXCELSIOR; 5/5/2008 08:29 AM